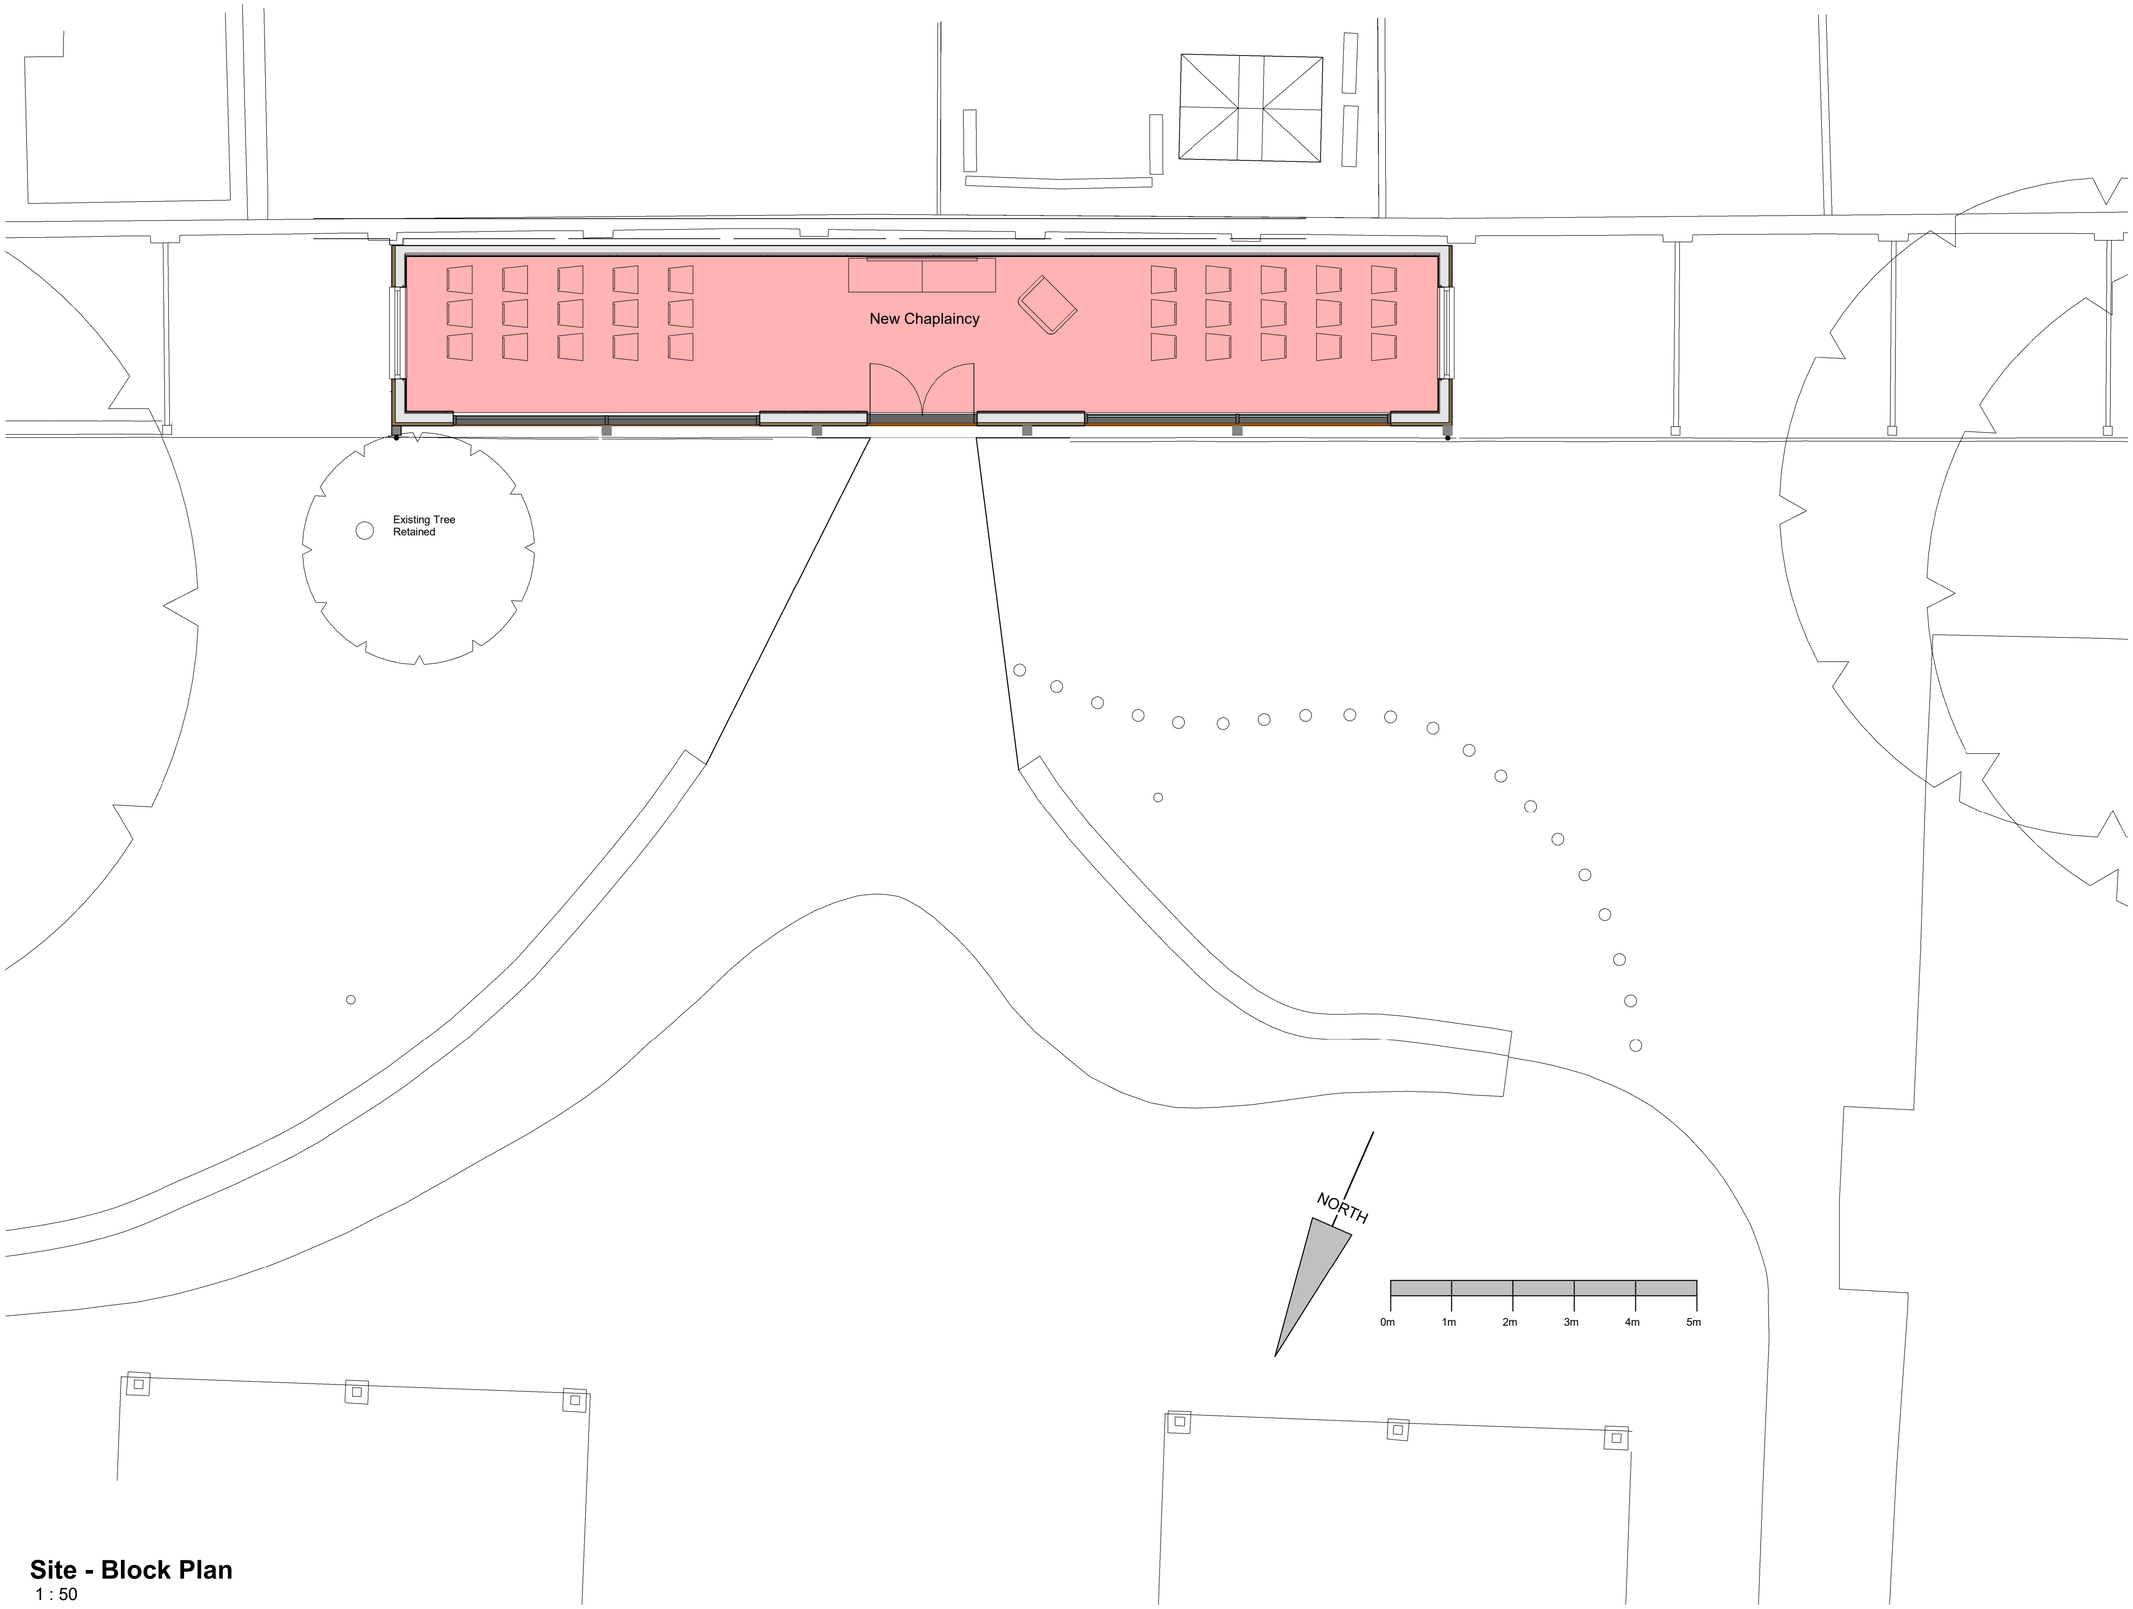

Site - Block Plan
1 : 50

Notes

	Amendments	
P4	Planning Issue	10-02-23

Client:
Richmond and Wandsworth Borough Council

Project:
St John Bosco
New Chaplaincy

Stage:
Stage Planning

Sheet Title:
Site Plan- Block Plan

Drawn By: SW
Checked By: RSP

Project No. - Levels - Drawing No. - Stage - Revision

XXXX-00-3100 P4

Date: 02/09/23
Scale: 1 : 50

Raymond Smith Partnership LLP
The Old Bank 5 High Street Old Town
EASTBOURNE East Sussex BN21 1HG
Tel: 01323 727788 Mob: 07785 762272/3
R.S.P Architects
e-mail: info@rsp-architects.co.uk web:www.rsp-architects.co.uk

PLAYLE & PARTNERS LLP
CONSTRUCTION & PROPERTY CONSULTANTS
Crest House • 138 Main Road • Sidcup • Kent • DA14 6NY
Telephone • 020 8300 6811
Email • sidcup@playleandpartners.co.uk
Web • www.playleandpartners.co.uk