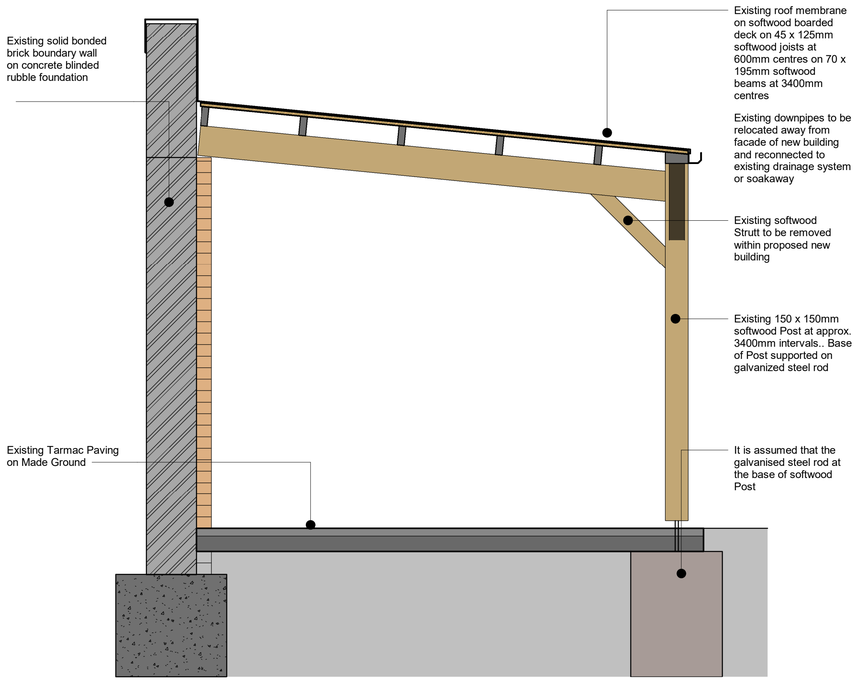

Section 1 - As Existing
1 : 20

Section 2 - As Existing
1 : 20

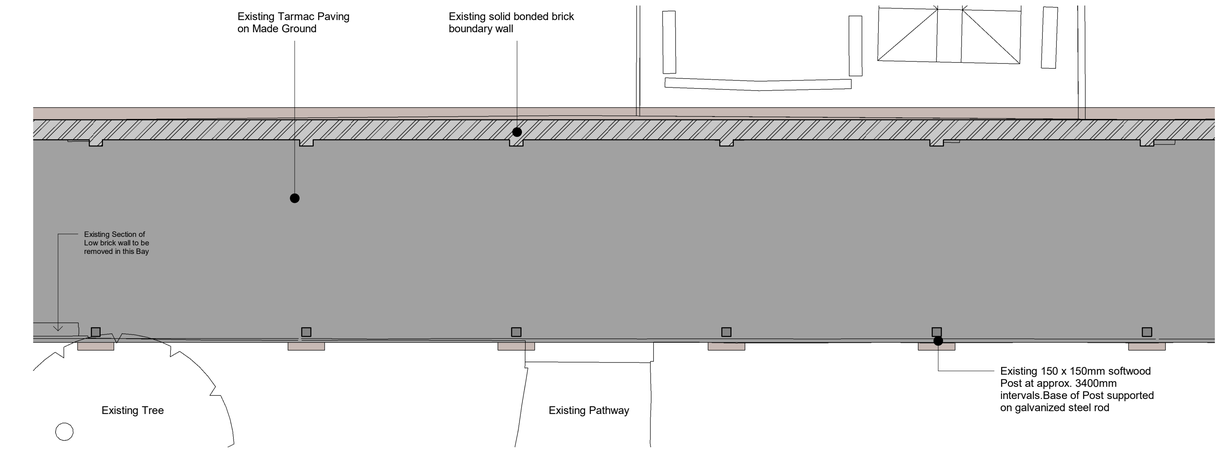

Ground Floor Plan - As Existing
1 : 50

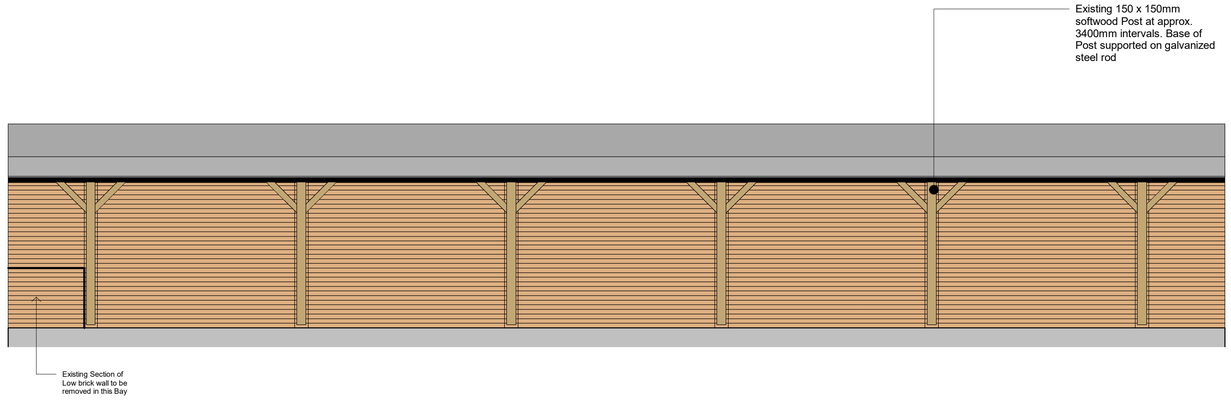

Front Elevation - As Existing
1 : 50

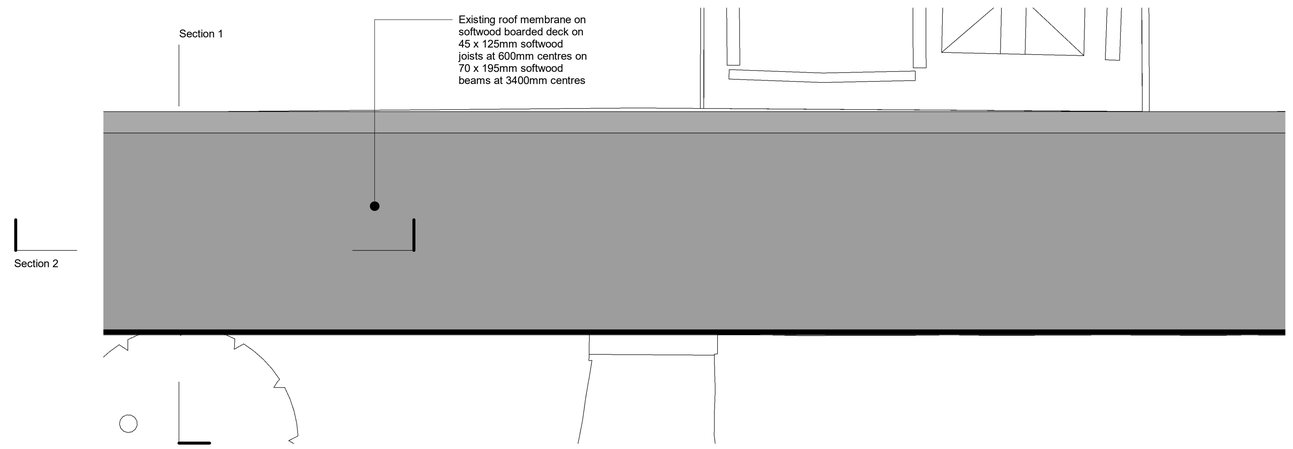

Roof - As Existing
1 : 50

Notes

	Amendments	
P4	Planning Issue	10-02-23
P3	Notes Added	06-07-22

Client:
Richmond and Wandsworth Borough Council

Project:
St John Bosco
New Chaplaincy

Stage:
Stage Planning

Sheet Title:
As Existing

Drawn By: Author
Checked By: RSP

Project No. - Levels - Drawing No. - Stage - Revision

XXXX- ZZ-1401 P4

Date: 05/20/22
Scale: As indicated

Raymond Smith Partnership LLP
The Old Bank 5 High Street Old Town
EASTBOURNE East Sussex BN21 1HG
Tel: 01323 727788 Mob: 07785 762272/3
R.S.P Architects
e-mail: info@rsp-architects.co.uk web:www.rsp-architects.co.uk

PLAYLE & PARTNERS LLP
CONSTRUCTION & PROPERTY CONSULTANTS
Crest House • 138 Main Road • Sidcup • Kent • DA14 6NY
Telephone • 020 8300 6811
Email • sidcup@playleandpartners.co.uk
Web • www.playleandpartners.co.uk